Campbell Hall Rep Plot 2017

VECTORWORKS EDUCATIONAL VERSION

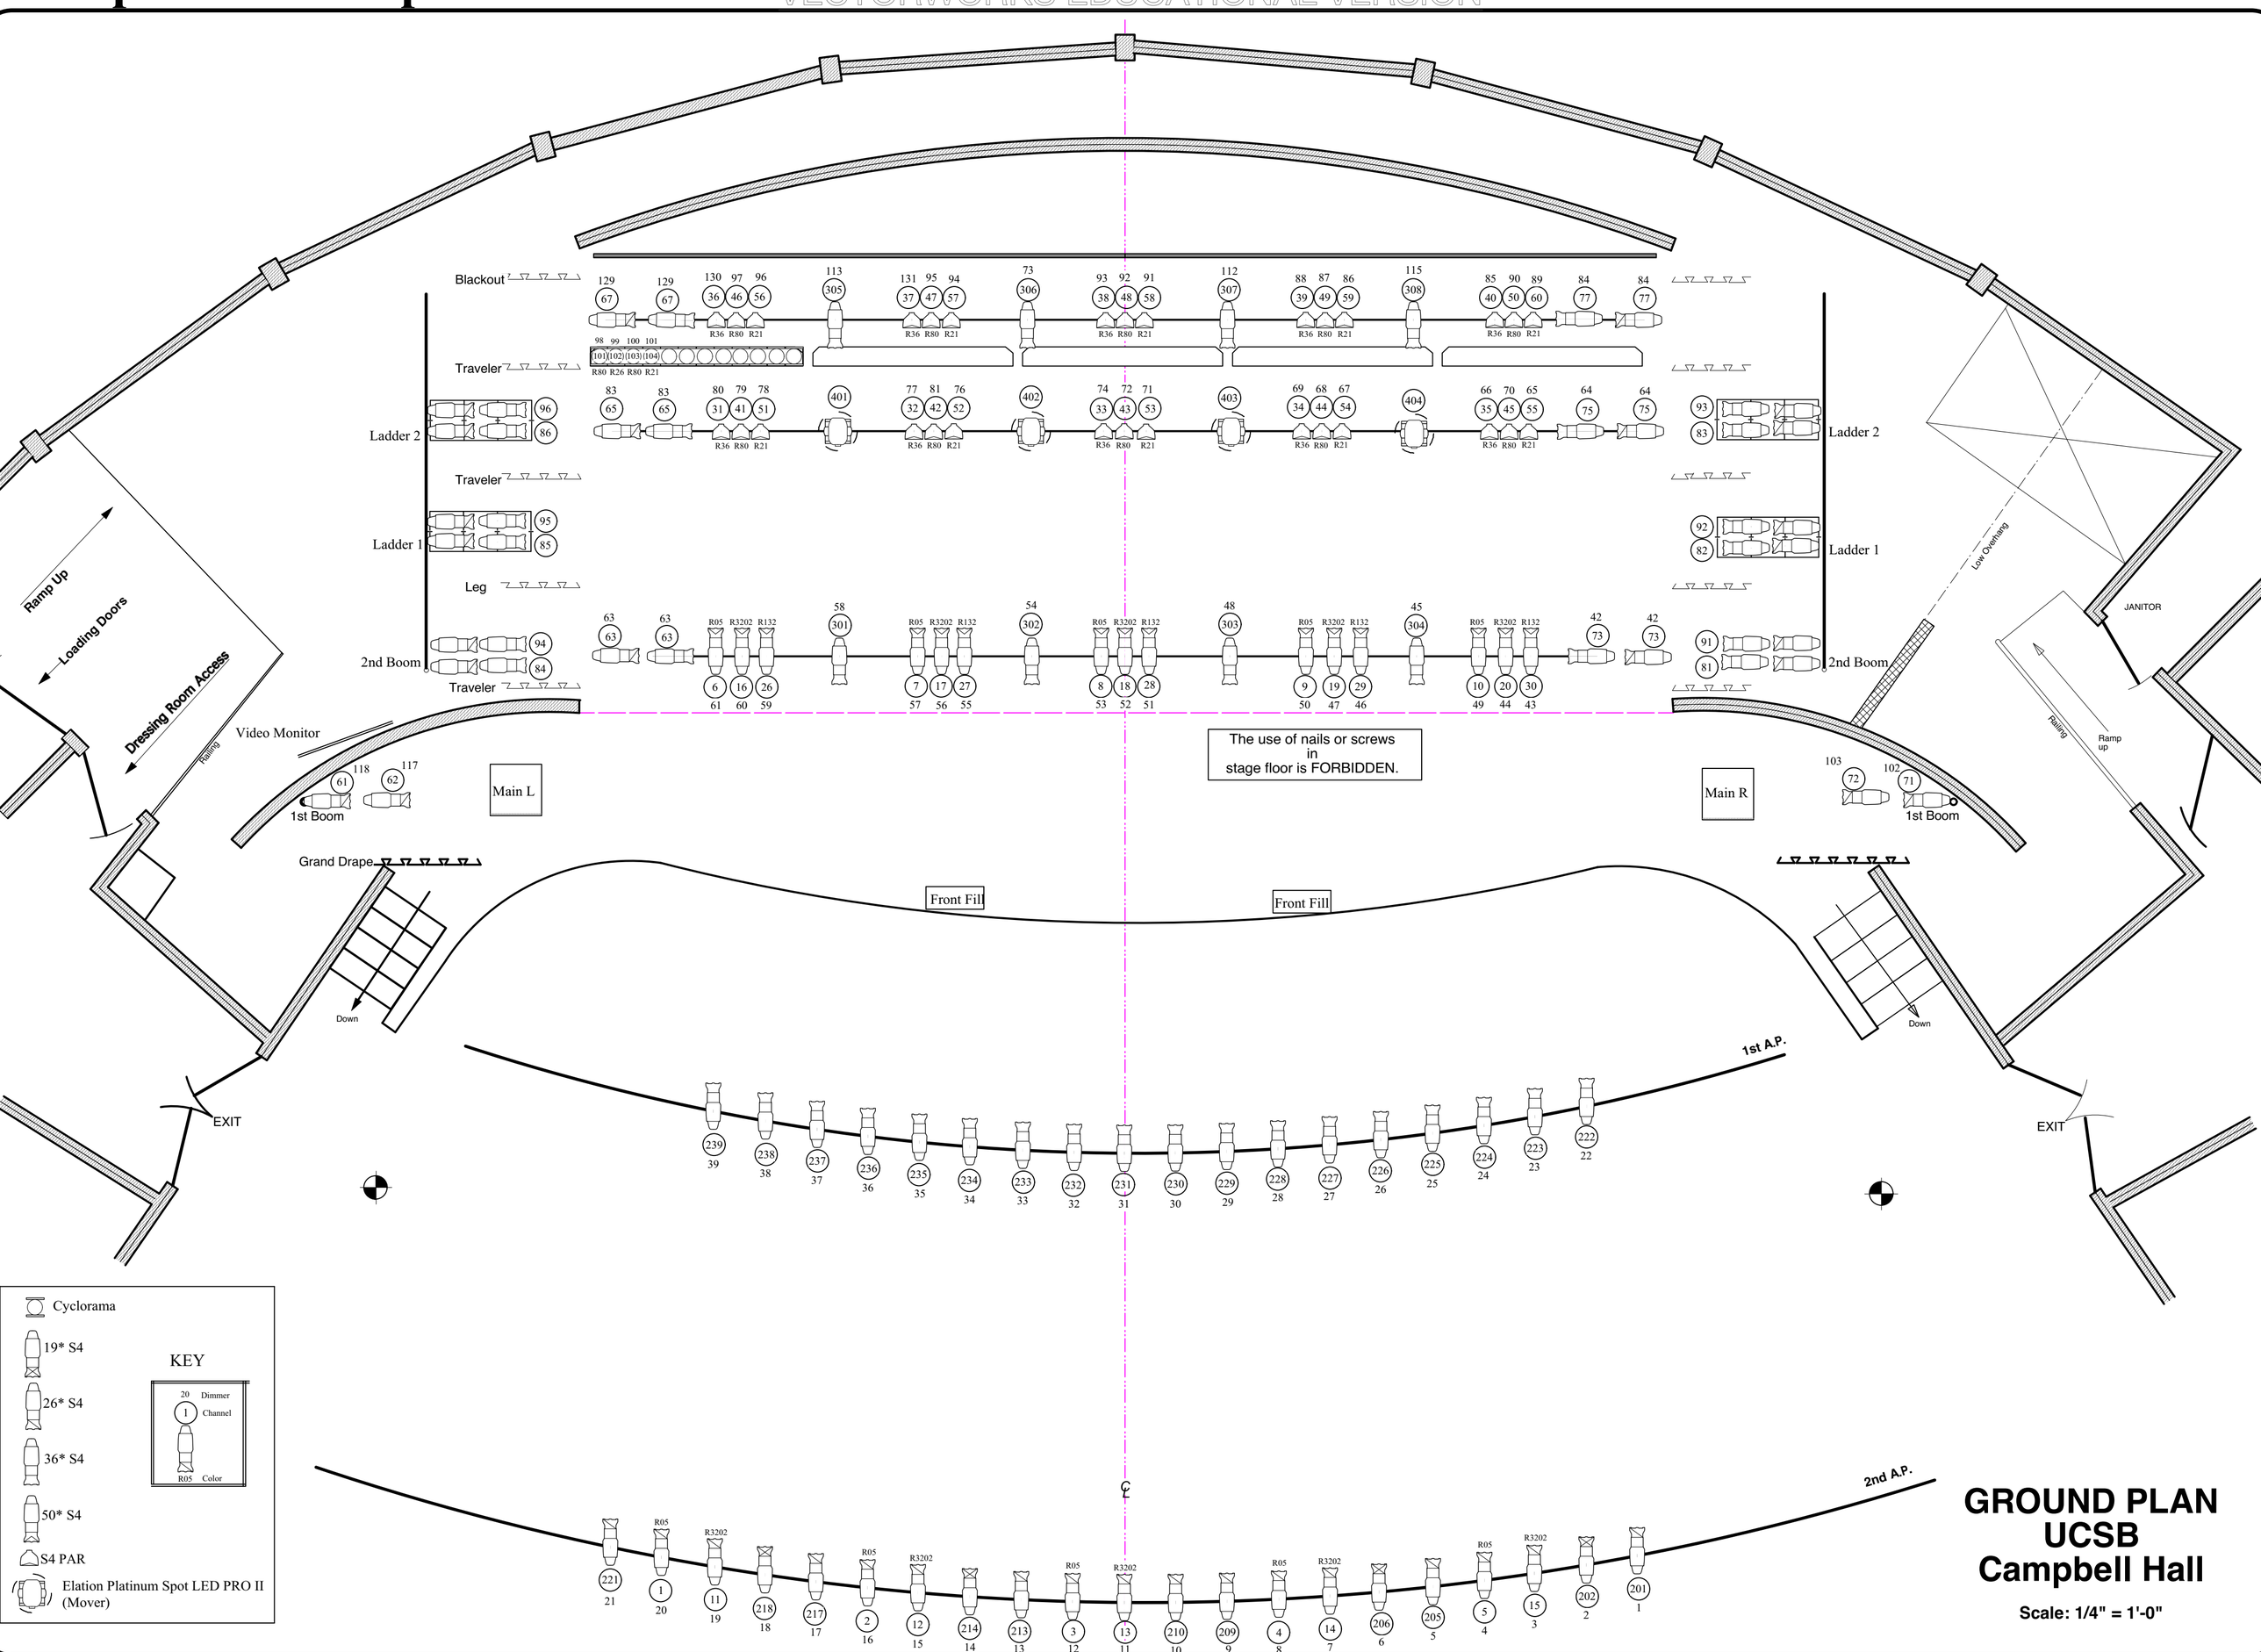

GROUND PLAN
UCSB
Campbell Hall

Scale: 1/4" = 1'-0"

VECTORWORKS EDUCATIONAL VERSION